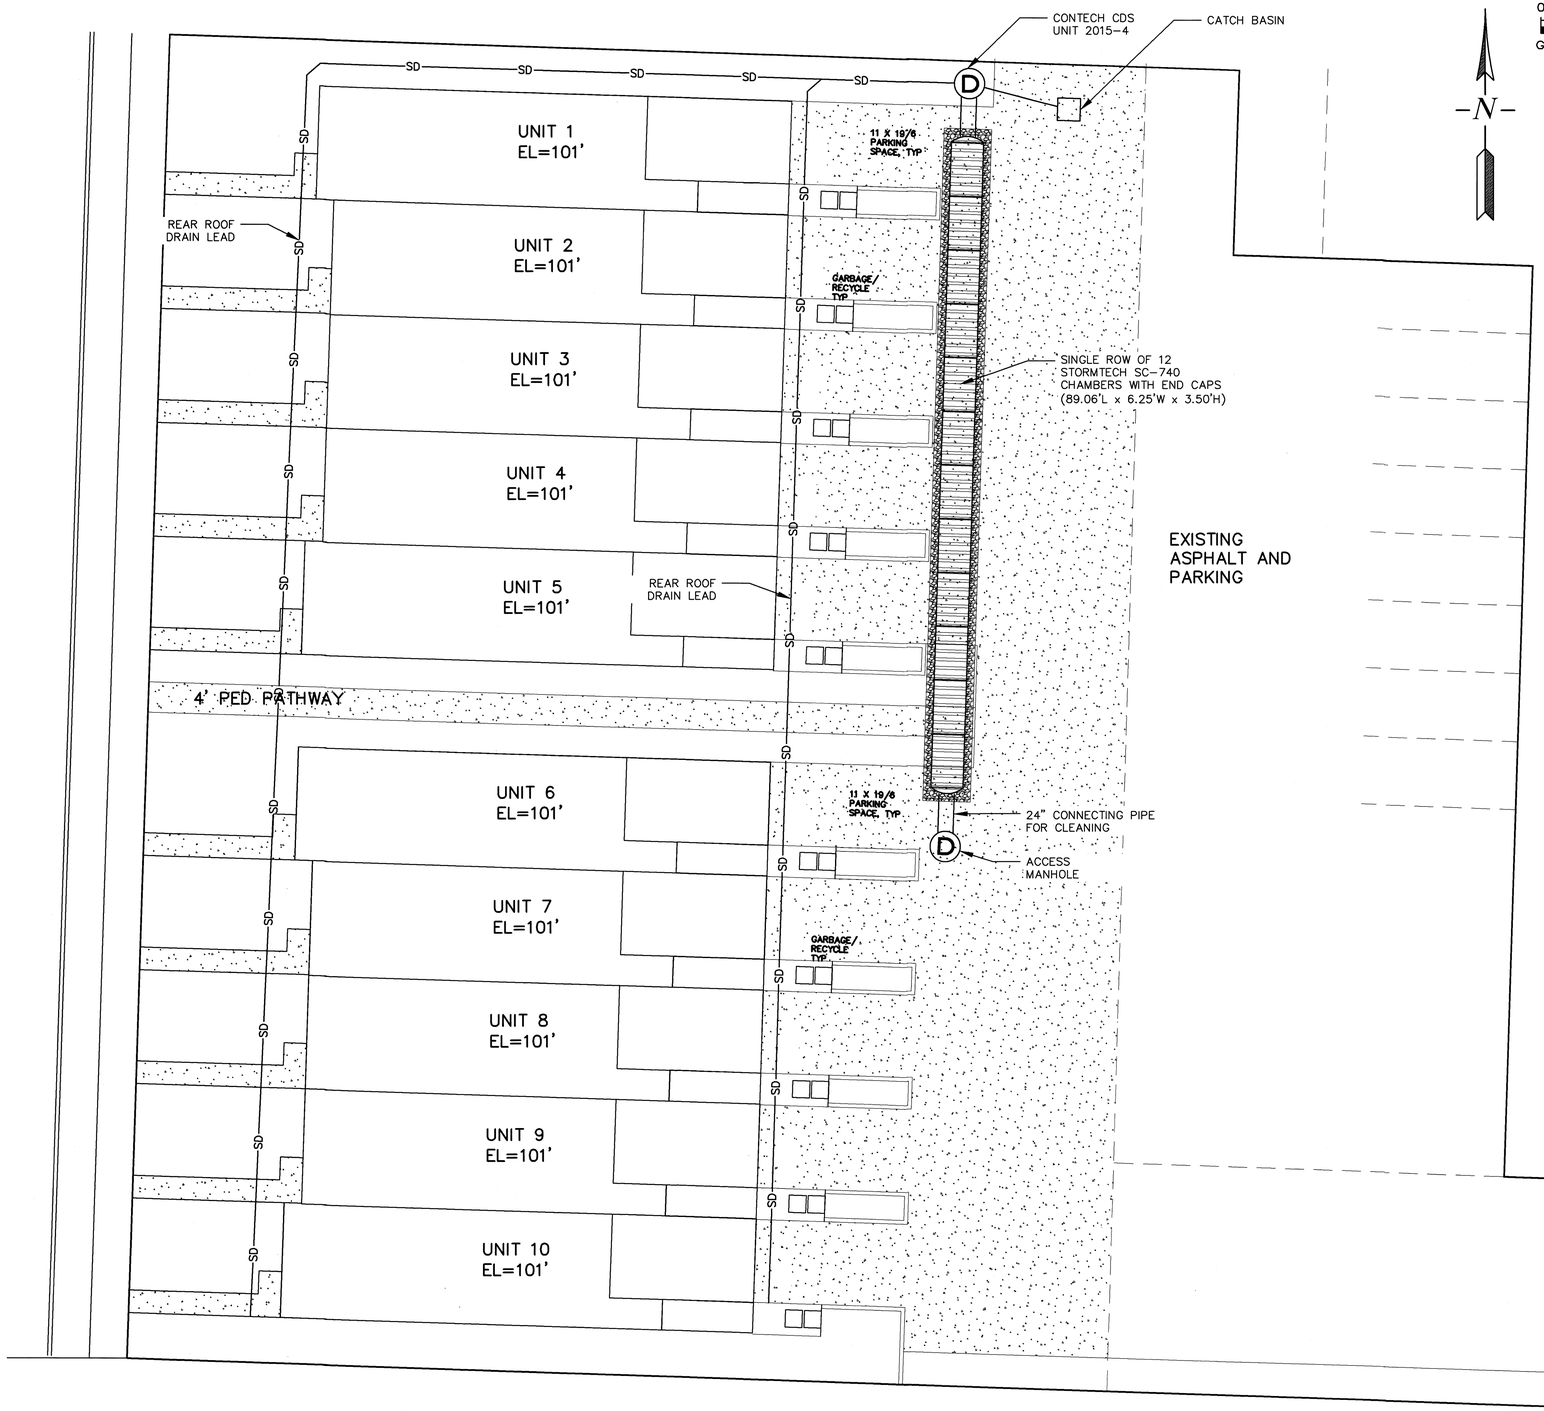



0 10' 20'

GRAPHIC SCALE 1"=10'


N

NOTES

1. ONSITE STORM SYSTEM CONVEYANCE SYSTEM TO BE DEVELOPER DESIGNED.
2. ALL ONSITE DRAINAGE IS TO BE ROUTED THROUGH THE CONTECH CDS STORM MANHOLE.

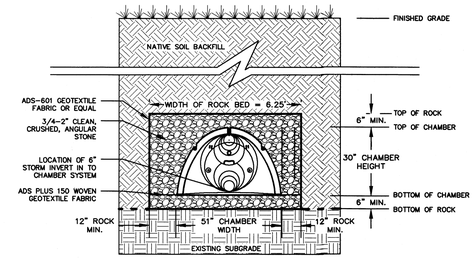

CONTECH SC-740 CHAMBER - FRONT VIEW
N.T.S.

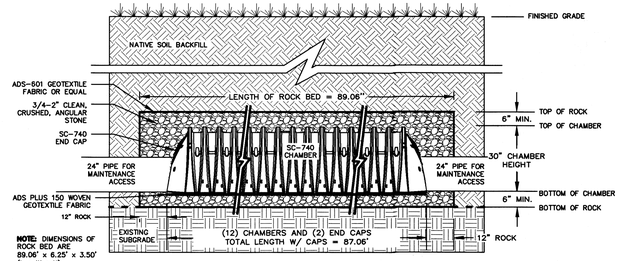

CONTECH SC-740 CHAMBER - SIDE VIEW
N.T.S.

THOMAS J. SASEK STATE OF WASHINGTON 23114 REGISTERED PROFESSIONAL ENGINEER
Dated 6-28-23

REVISIONS	BY

Sequim 10-Plex on Garry Oaks Road

GRUBB CONSTRUCTION

Storm Plan

SISUL ENGINEERING
375 PORTLAND AVENUE
GLADSTONE, OREGON 97027
(503) 657-0188

DRAWING: 223-008 BASE.dwg

DATE	JUNE 2023
SCALE	AS NOTED
DRAWN	JDM
JOB	SVA23-008
SHEET	1
OF	1 SHEETS